FilmL.A., Inc.
6255 W Sunset Blvd, 12th Floor
Hollywood, CA 90028
t: (213)977-8600 - f: (213)977-8601
www.filmla.com

Summary Information

Permit No: F00156993-A **Type of Permit:** FILMING **Release Date:** 10/14/2019

Production Company	SUBSIDIARY OF AT&T WARNER BROS. TELEVISION, A DIVISION OF WB STUDIO ENTERPRISES INC
Insured Company Name	SUBSIDIARY OF AT&T WARNER BROS. TELEVISION, A DIVISION OF WB STUDIO ENTERPRISES INC
Contact Phone No. 1	213-300-2236
Contact Phone No. 2	4000 WARNER BLVD BURBANK, California 91522
Fax	
Address	
Production Title	THE FUGITIVE
Type of Production	TV Drama

Producer	Don Tardino
Director	Stephen Hopkins
1st AD	Cliff Lanning
Production Manager	Ryan Craig
FilmL.A. Coordinator	Kristin Weber
Location Manager	Douglas Burke
Primary Phone	Mobile - 310-745-4699
Secondary Phone	
Location Assistant	N/A N/A
Primary Phone	Mobile - N/A
Secondary Phone	

Fees

FILMLA NON-REFUNDABLE FILM PERMIT RIDER FEE	$111.00

Total Permit Fee $111.00

Number of Locations 2

NOT A PERMIT

FilmL.A., Inc.
6255 W Sunset Blvd, 12th Floor
Hollywood, CA 90028
t: (213)977-8600 - f: (213)977-8601
www.filmla.com

Summary Information — Location

Permit Number F00156993-A
Production Company SUBSIDIARY OF AT&T WARNER BROS...
Insured Company SUBSIDIARY OF AT&T WARNER BROS...
Production Title THE FUGITIVE

Location Manager Douglas Burke
Primary Phone Mobile - 310-745-4699
Secondary Phone

Location Address 1257 Colton St, Los Angeles, CA, 90026

Location Type Private Residence

Prep Dates 10/12/2019 - 10/12/2019 07:00 - 19:00 1 day

Film Dates 10/13/2019 - 10/13/2019 06:00 - 20:00 1 day
10/14/2019 - 10/14/2019 06:00 - 20:00 1 day

Open or Closed to the Public Closed

Generic Conditions
THE CONSUMPTION OF ALCOHOLIC BEVERAGES AND THE USE OF DRUGS, INCLUDING MARIJUANA, ON LOCATION BY ANY CAST, CREW, OR INVITED GUESTS IS STRICTLY PROHIBITED.
*LA CITY AND/OR LA COUNTY FIRE CHECKLIST ATTACHED TO FINAL PERMIT. THE PERMITTEE IS RESPONSIBLE FOR COMPLETING CHECKLIST PRIOR TO FILMING ACTIVITY AT THIS LOCATION. NON COMPLIANCE MAY RESULT IN ASSIGNMENT OF A FIRE OFFICER.
Community Survey Obtained
Equipment staging and vehicles may park on one side of the street only.
Must comply with attached conditions
Must Maintain 5' Clearance on Sidewalks/Walkways
Must maintain local/emergency access
No cast or crew parking on area streets
No interference with merchant activity.
No Parking in handicap spaces at anytime.
No stopping or setting up in front of merchants or residents without prior approval
Number of uniformed officers listed on the permit is a minimum requirement. Permittee remains responsible for deploying a sufficient number of uniformed officers to provide traffic and crowd control to ensure the safety of the film crew and the public.
Traffic control must be done in accordance w/MUTCD
Traffic Officers Required
Uniformed officers shall have a copy of the film permit in their possession and are required to confirm that all traffic control signage devices are in place.

Please see attached documents
Colton St (closure) btwn Toluca St - Bixel St and Alley Closure - The Fugitive.pdf
F00156993 - SPFX - COLTON.pdf
CCF10112019_0012.pdf
Temple Beaudry Area_August_2018.pdf

Equipment on Location

Type	Quantity
5 or 10 ton trucks	5
Cast/Crew vehicles	55
Catering Truck	1
Condors	1
Cranes	1
Cube Trucks	3
Generator	1
Picture vehicles	2
Portable	1

Personnel on Location

Type	Quantity
Cast	5
Crew	85
Extras	10
Off-Duty/Retired LAPD Officer(s)	2
Spot Check	1

NOT A PERMIT

FilmL.A., Inc.
6255 W Sunset Blvd, 12th Floor
Hollywood, CA 90028
t: (213)977-8600 - f: (213)977-8601
www.filmla.com

Summary Information — Location

Permit Number F00156993-A
Production Company SUBSIDIARY OF AT&T WARNER BROS...
Insured Company SUBSIDIARY OF AT&T WARNER BROS...
Production Title THE FUGITIVE

Location Manager Douglas Burke
Primary Phone Mobile - 310-745-4699
Secondary Phone

restrooms	
Scissor Lifts	1
Semi Trucks	5
Stakebed Trucks	5
Trailers	4
Vans	4

Filming Activities Atmospheric smoke effects (water based); Brandishing weapons; Drive ups & away; Equipment on sidewalk, in curb lane & across street; Interior and exterior dialogue; Intermittent pedestrian control; Intermittent traffic control - 2 minutes standard; camera across the street;

Special Effects: F/X Permit # 29195

Type	No. Times Per Day	No. Takes Per Take
Zirk hits	6 - 10	6 - 10

Jurisdiction **Political:** Los Angeles City - Council District 01 **Police:** Los Angeles Police Department **Fire:** Los Angeles City

Thomas Guide **Page:** 634 **Grid:** E2

Coordinator Note Rider A created to add prep activity to location

Parking

Base Camp
Location Type : Other Location
1201 W 5TH ST, LOS ANGELES, CA 90017

Crew Parking
Location Type : Other Location
1201 W 5TH ST, LOS ANGELES, CA 90017

NO PERMIT

FilmL.A., Inc.
6255 W Sunset Blvd, 12th Floor
Hollywood, CA 90028
t: (213)977-8600 - f: (213)977-8601
www.filmla.com

Summary Information — Location

Permit Number F00156993-A
Production Company SUBSIDIARY OF AT&T WARNER BROS...
Insured Company SUBSIDIARY OF AT&T WARNER BROS...
Production Title THE FUGITIVE

Location Manager Douglas Burke
Primary Phone Mobile - 310-745-4699
Secondary Phone

Location Address Alley North of Colton St, N Bixel St - N Toluca St, Los Angeles , CA 90026
Location Type Alley
Prep Dates 10/12/2019 - 10/12/2019 07:00 - 19:00 1 day
Film Dates 10/13/2019 - 10/14/2019 07:00 - 22:00 2 days
Open or Closed to the Public Closed

Generic Conditions
THE CONSUMPTION OF ALCOHOLIC BEVERAGES AND THE USE OF DRUGS, INCLUDING MARIJUANA, ON LOCATION BY ANY CAST, CREW, OR INVITED GUESTS IS STRICTLY PROHIBITED.
*Certain service and personnel fees required by jurisdictional agencies are not collected by FilmL.A. Any such fees must be paid directly to the appropriate agency, and a separate invoice will be provided to the permittee.
All vehicles must be parked on private property
Community Survey Obtained
Must comply with attached conditions
Must Maintain 5' Clearance on Sidewalks/Walkways
Must maintain local/emergency access
No cast or crew parking on area streets
No interference with merchant activity.
No Parking in handicap spaces at anytime.
No stopping or setting up in front of merchants or residents without prior approval

Please see attached documents Colton St (Alley closure) btwn Toluca St & Bixel St - The Fugitive.pdf
Temple Beaudry Area_August_2018.pdf

Equipment on Location

Type	Quantity
5 or 10 ton trucks	5
Cast/Crew vehicles	55
Catering Truck	1
Condors	1
Cranes	1
Cube Trucks	3
Generator	1
Picture vehicles	2
Portable restrooms	1
Scissor Lifts	1
Semi Trucks	5
Stakebed Trucks	5
Trailers	4
Vans	4

Personnel on Location

Type	Quantity
Cast	5
Crew	85
Extras	10
LA City UFSO assigned	46106
Off-Duty/Retired LAPD Officer(s)	2

NOT A PERMIT

FilmL.A., Inc.
6255 W Sunset Blvd, 12th Floor
Hollywood, CA 90028
t: (213)977-8600 - f: (213)977-8601
www.filmla.com

Summary Information — Location

Location 2 of 2

Permit Number F00156993-A
Production Company SUBSIDIARY OF AT&T WARNER BROS...
Insured Company SUBSIDIARY OF AT&T WARNER BROS...
Production Title THE FUGITIVE

Location Manager Douglas Burke
Primary Phone Mobile - 310-745-4699
Secondary Phone

Filming Activities Brandishing weapons; Drive ups & away; Equipment on sidewalk, in curb lane & across street; Interior and exterior dialogue; Intermittent pedestrian control; Intermittent traffic control - 2 minutes standard;

Special Effects: F/X Permit # 29195

Type	No. Times Per Day	No. Takes Per Take
Squibs	6 - 10	6 - 10

Description of F/X Scene: Dust hits and squibs
Bullet Hit (Fence and Wall)

Jurisdiction **Political:** Los Angeles City - Council District 01 **Police:** Los Angeles Police Department **Fire:** Los Angeles City

Thomas Guide **Page:** 634 **Grid:** E2

Coordinator Note UFSO REQUIRED
[2 DAYS]
10/13
07:00 - 22:00
&
10/14
07:00 - 22:00
Alley North of Colton St, N Bixel St - N Toluca St, Los Angeles , CA 90026

Coordinator Note Rider A created to add prep activity to location

Parking

Base Camp
Location Type : Other Location
1201 W 5TH ST, LOS ANGELES, CA 90017

Crew Parking
Location Type : Other Location
1201 W 5TH ST, LOS ANGELES, CA 90017

NO PERMIT

Permit #F001569937-A

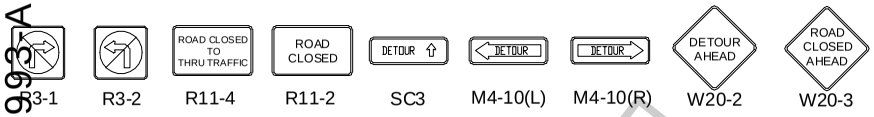

Ⓢ TRAFFIC SIGNAL

● TRAFFIC CONE

TYPE I W/ SIGN

HIGH LEVEL WARNING DEVICE

ALL TRAFFIC CONTROL WILL BE INSTALLED TO MEET OR EXCEED THE LATEST CA-MUTCD MINIMUM REQUIREMENTS

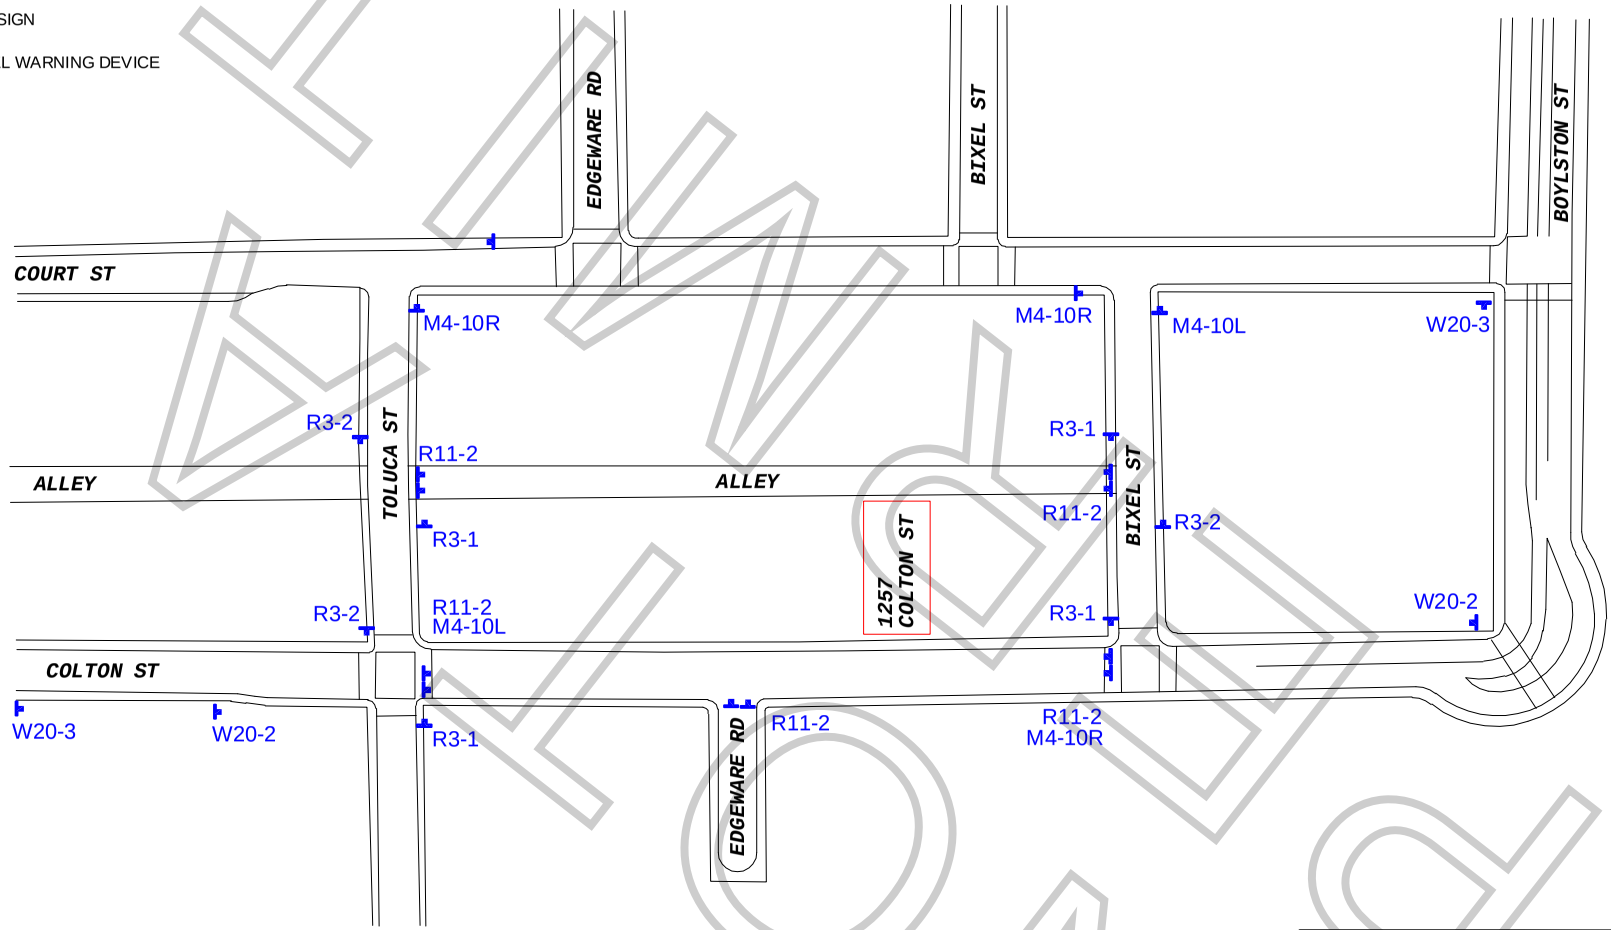

WORK ZONE TRAFFIC CONTROL PLAN
GENERAL NOTES

1. DATE/TIME: 10-13-19 & 10-14-19 FROM 07:00 HOURS TO 22:00 HOURS.

2. ALL SIGNING, STRIPING, AND TRAFFIC CONTROL DEVICES SHALL CONFORM TO THE (CURRENT) STATE OF CALIFORNIA DEPARTMENT OF TRANSPORTATION (CALTRANS) STANDARD PLANS AND STANDARD SPECIFICATIONS, CALIFORNIA MUTCD, AND ANY ADDENDUMS THERETO, AND AS SHOWN ON THESE PLANS, SYMBOLS AND ABBREVIATIONS USED ARE SHOWN ON CALTRANS STANDARD PLANS.
3. THERE WILL BE NO INTERFERENCE WITH TRAFFIC SIGNALS OR CROSSWALKS.
4. CONES WILL BE 28" MINIMUM HEIGHT AND HAVE REFLECTORIZED SLEEVES FOR NIGHT WORK.
5. POLICE WILL DIRECT TRAFFIC IF NECESSARY.

TCP FOR: WARNER BROTHERS: "THE FUGITIVE"

LOCATION: ALLEY CLOSURE - BEHIND 1257 COLTON
FULL CLOSURE OF COLTON ST
FROM TOLUCA ST TO BIXEL ST
LOS ANGELES, CALIFORNIA

CONTACT: DAVE STANLEY
OFFICE# 818-262-5290
MURRAY MILLER
PH# 310-480-6793

JCL TRAFFIC SERVICES
(213) 622-9775
C31-CA Lic # 805357

DATE	REVISIONS	DRAFTER: MARIO MENJIVAR
		SCALE: N.T.S.
		FILM LA: KW

F-315-U

LOS ANGELES FIRE DEPARTMENT

Permit #F00156993-A

Permit No: 29195

Date Issue 0/10/2019

SPECIAL PERMIT TO USE SPECIAL EFFECTS

State Lic N 2655.06

Name:	Ronald Mathews	Address:	po box 6906			Phone:	(818) 618-4790
Company:		City:	big bear lake			Mobile:	
Email:	bigbangeffects@gmail.com	State:	ca	Zip:	92315	Fax:	(818) 428 6886

2nd Operator: 2384.08 HERRMANN, BRENT

Production Title: FUGITIVE Production Company: WARNER BROS

Location: BACKYARD / ALLEY 1257 COLTON ST

PERMISSION IS HEREBY GRANTED TO SIMULATE:

BULLET FIRE HIT A FENCE AND WALL

USING THE FOLLOWING SPECIAL EFFECTS MATERIAL:

50 - ZIRK HITS

UNDER THE FOLLOWING CONDITIONS:

UNDER THE DIRECT SUPERVISION OF Ronald Mathews, 2655.06 AND UFRS REQ, GENERAL PRECAUTIONS. F00156993

ADDITIONAL TERMS AND CONDITIONS

992.6 HSC RESPONSIBILITY. The Company representative shall provide to the authority having jurisdiction the name and license number of the special effects operator who shall have the authority, responsibility and be in charge of handling all Special Effects Material. The company representative shall also allocate sufficient time to the Special Effects Pyrotechnic Operator to prepare for the transportation, parking, storing, securing daily, discharging, disposing of, or otherwise handling of fireworks, pyrotechnic devices, or materials in a sane manner. Upon completion of firing, no unauthorized person shall be permitted access to the firing area until the licensed pyrotechnic operator has determined the area to be safe and secure.

NOTICE: The permittee and production company shall be advised that this permit in no way removes or modifies their responsibility to comply with any other applicable laws or ordinances, including those relating to excessive noise.

57.105.8 THE CHIEF SHALL HAVE THE POWER TO REVOKE OR SUSPEND ANY SPECIAL PERMIT UPON VIOLATION OF THE TERMS AND CONDITIONS IN ACCORDANCE WITH PROVISIONS OF SECTION 57.105.5 OF THE LOS ANGELES MUNICIPAL CODE.

SUBJECT TO FIELD INSPECTION NO DEVIATION WITHOUT WRITTEN PERMISSION

TEMPORARY FROM

10/13/2019 TO **10/13/2019**

Fire Chief
By: HUDSON
Phone: 213 978-3670

lafd:rev 2/2017

NOT A PERMIT

Appointment of Stanley Production Services
As Authorized Agent and Representative

I certify that I am a representative of SUBSIDIARY OF AT&T WARNER BROS. TELEVISION, A DIVISION OF WB STUDIO ENTERPRISES INC ("Principal") and am authorized to enter into binding contractual agreements on its behalf. I further certify that I am authorized by Principal to appoint other representatives and agents for Principal and to give such representatives and agents authority to enter into and bind Principal to agreements relating to the issuance of and compliance with location film (e.g. theatrical, television, commercial and other motion. picture filming) and still photographic permits, including the permits themselves and any riders to such permits. Acting on behalf of Principal in my capacity as its authorized representative, I appoint Stanley Production Services and it employees and agents SPS as Principal's authorized representatives and agents to apply for location film (e.g. theatrical, television, commercial and other motion. picture filming) and still photographic permits on behalf of Principal through FilmLA, Inc. for any city, county or through any other jurisdictions where FilmLA, Inc. operates, to negotiate, discuss, accept, modify, agree to and bind Principal to the terms and conditions of such permits (including all restrictions and/or community guidelines applicable to any such permit); and to execute such permits on behalf of Principal. Principal understands, acknowledges and agrees that it (and/or its insurer) remains responsible and liable for all obligations imposed by or incidental to any permit or rider issued to Principal signed by any employee or agent of (including any coordinator, runner or messenger used by) SPS Principal further agrees to comply with the terms and conditions of any such permits and hereby appoint SPS as an authorized representative to facilitate compliance with such terms and conditions following issuance of any such permits and to enter into agreements for Principal with respect thereto. Any person, agency, entity, or organization (including FilmLA, Inc. and any city, county or other jurisdictions where FilmLA, Inc. operates) may rely upon this appointment and need not obtain further authorization for any act described herein. An original or faxed copy of this appointment shall be sufficient, and may be treated as an original for your purposes. The appointment may be revoked by Principal at any time in writing delivered to FilmLA, Inc., but in any case shall expire one (1) year from the date of execution set forth below.

I declare under penalty of perjury under the laws of the State of California that I am authorized to appoint SPS as agent for Principal, and based upon that authority I hereby appoint SPS as Principal's agent as set forth herein.

Date: 10/11/2019

Representative's Signature

Murray Miller

Representative's Name (Please Print)

Location Manager

Representative's Title (Please Print)

SUBSIDIARY OF AT&T WARNER BROS. TELEVISION, A DIVISION OF WB STUDIO ENTERPRISES INC

Name of Principal (i.e. company name) (Please Print)

Street: 300 Television Plaza ,
City: Burbank
State: California
ZIP: 91505

Principal's Mailing Address (Please Print)

310-480-6793

Principal's Phone Number (Please Print)

Stanley Production Services

957 Woodlawn Dr
Thousand Oaks Ca 91360

NOT A PERMIT

SPECIAL FILMING CONDITIONS
TEMPLE/BEAUDRY AREA

The Special Filming Conditions described below will be included in the terms and conditions of permits issued for filming in this area and are in addition to the standard terms and conditions applicable to filming permits generally. While these Special Filming Conditions will be included as terms if a permit for filming in this area is issued, they are not intended to, and do not, establish the criteria or standards for determining whether or not a particular permit (or permits) will be issued for this area. The decision whether or not a particular permit (or permits) will be issued is vested in the discretion of the appropriate City or County department or their designees (including FilmL.A., Inc.), to be exercised consistent with public health, safety and general welfare, and applicable land-use ordinances.

The Temple/Beaudry area is a densely populated residential neighborhood that overlooks the downtown skyline. It is bordered by Temple Street, Glendale Boulevard, 1st Street and the 110 Freeway. The following Special Filming Conditions have been established to mitigate the concerns of local residents and to provide for a balance use of the street(s) as a filming location.

- **Affected residents must be notified at least two (2) days in advance of the first day of filming or the first day of any substantial set preparation. NOTIFICATION MUST BE DONE IN ENGLISH AND IN SPANISH.** *Permit requests must be submitted to FilmL.A. at least three (3) days in advance.*

- **Parking of production vehicles is limited to one side of the street only and should be limited to no more than 400'.** *Companies requesting to post more than 400' are required to conduct a Filming Survey AND provide secure parking for displaced residents.*

- **Production companies requesting posting and/or parking on any street are required to have at least one off-duty or retired police officer.**

- **Cast and crew are prohibited from parking on area streets.** Off-site parking must be arranged by the production company and cast/crew must be shuttled to and from the location.

- **Production companies may not arrive in the area prior to 7:00 a.m. and must depart no later than 10:00 p.m.** unless affected residents (generally those within 300' of the filming activities and 200' of equipment parking) are surveyed to identify neighborhood concerns and approval is obtained from the Permit Authority. The approved times must be indicated on the permit.

- **Trash and refuse must be removed from the area immediately after filming activities are completed.**

FilmLA NOT A PERMIT

Permit #F001569937-A

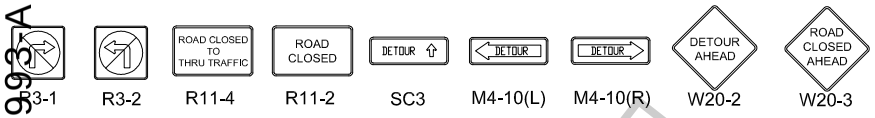

Ⓢ TRAFFIC SIGNAL

● TRAFFIC CONE

TYPE I W/ SIGN

HIGH LEVEL WARNING DEVICE

ALL TRAFFIC CONTROL WILL BE INSTALLED TO MEET OR EXCEED THE LATEST CA-MUTCD MINIMUM REQUIREMENTS

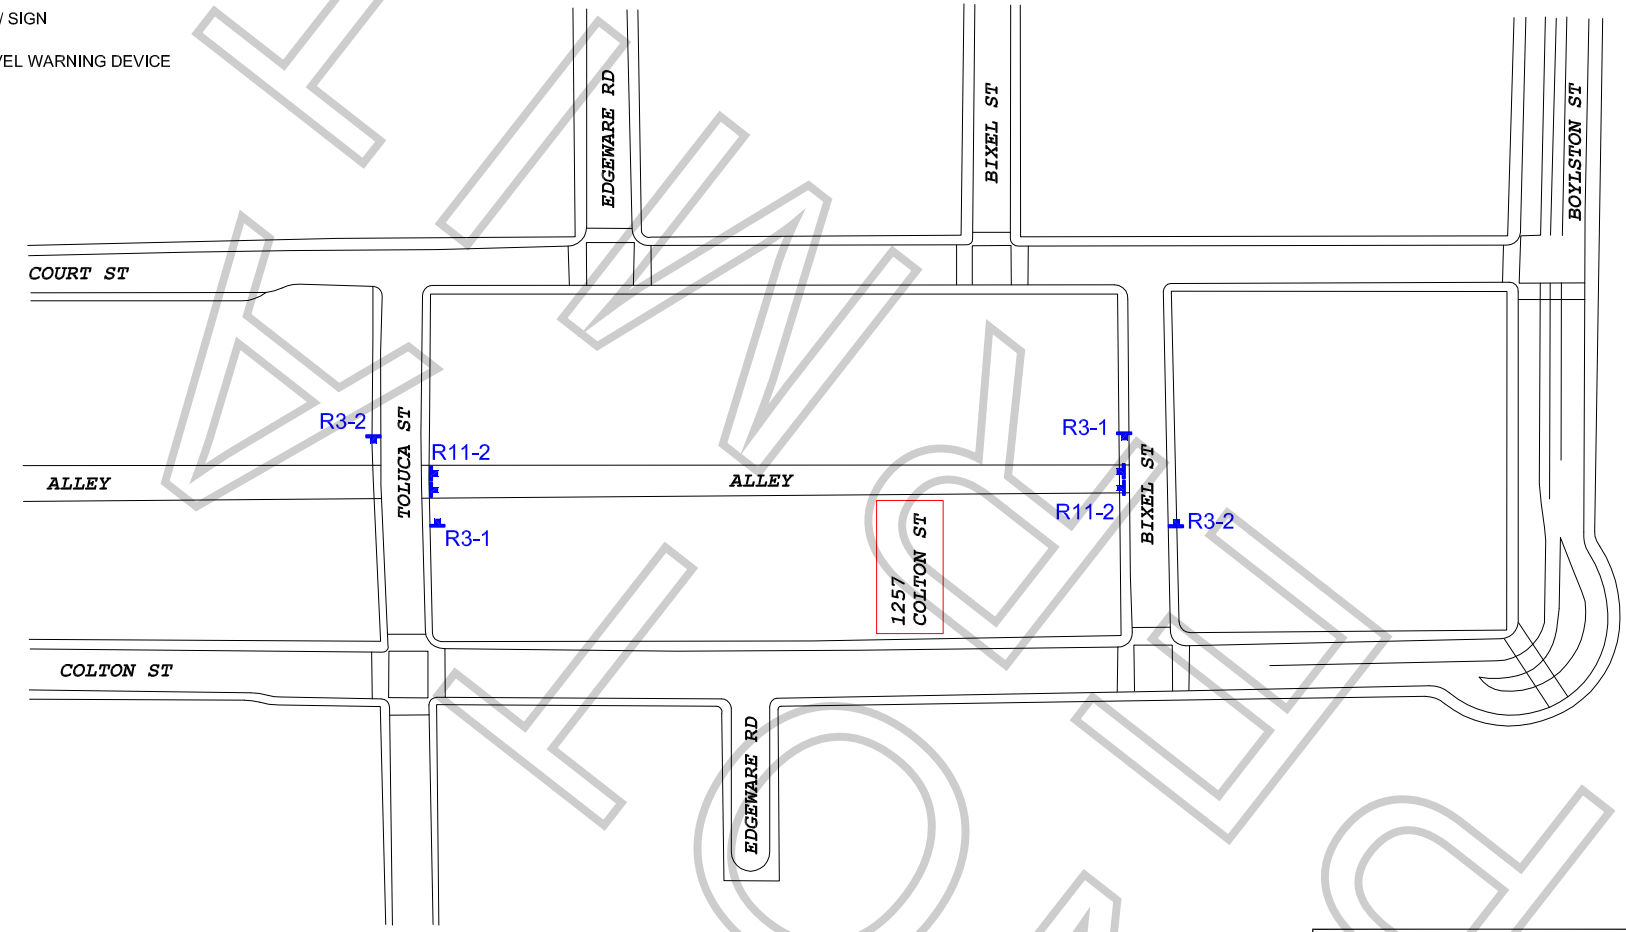

WORK ZONE TRAFFIC CONTROL PLAN
GENERAL NOTES

1. DATE/TIME: 10-13-19 & 10-14-19 FROM 07:00 HOURS TO 22:00 HOURS.

2. ALL SIGNING, STRIPING, AND TRAFFIC CONTROL DEVICES SHALL CONFORM TO THE (CURRENT) STATE OF CALIFORNIA DEPARTMENT OF TRANSPORTATION (CALTRANS) STANDARD PLANS AND STANDARD SPECIFICATIONS, CALIFORNIA MUTCD, AND ANY ADDENDUMS THERETO, AND AS SHOWN ON THESE PLANS, SYMBOLS AND ABBREVIATIONS USED ARE SHOWN ON CALTRANS STANDARD PLANS.
3. THERE WILL BE NO INTERFERENCE WITH TRAFFIC SIGNALS OR CROSSWALKS.
4. CONES WILL BE 28" MINIMUM HEIGHT AND HAVE REFLECTORIZED SLEEVES FOR NIGHT WORK.
5. POLICE WILL DIRECT TRAFFIC IF NECESSARY.

TCP FOR: WARNER BROTHERS: "THE FUGITIVE"

LOCATION: ALLEY CLOSURE - BEHIND 1257 COLTON FROM TOLUCA ST TO BIXEL ST LOS ANGELES, CALIFORNIA

CONTACT: DAVE STANLEY
OFFICE# 818-262-5290
MURRAY MILLER
PH# 310-480-6793

JCL TRAFFIC SERVICES
(213) 622-9775
C31-CA Lic # 805357

DATE	REVISIONS	DRAFTER: MARIO MENJIVAR
		SCALE: N.T.S.
		FILM LA: KW

SPECIAL FILMING CONDITIONS
TEMPLE/BEAUDRY AREA

The Special Filming Conditions described below will be included in the terms and conditions of permits issued for filming in this area and are in addition to the standard terms and conditions applicable to filming permits generally. While these Special Filming Conditions will be included as terms if a permit for filming in this area is issued, they are not intended to, and do not, establish the criteria or standards for determining whether or not a particular permit (or permits) will be issued for this area. The decision whether or not a particular permit (or permits) will be issued is vested in the discretion of the appropriate City or County department or their designees (including FilmL.A., Inc.), to be exercised consistent with public health, safety and general welfare, and applicable land-use ordinances.

The Temple/Beaudry area is a densely populated residential neighborhood that overlooks the downtown skyline. It is bordered by Temple Street, Glendale Boulevard, 1st Street and the 110 Freeway. The following Special Filming Conditions have been established to mitigate the concerns of local residents and to provide for a balance use of the street(s) as a filming location.

- **Affected residents must be notified at least two (2) days in advance of the first day of filming or the first day of any substantial set preparation. NOTIFICATION MUST BE DONE IN ENGLISH AND IN SPANISH.** *Permit requests must be submitted to FilmL.A. at least three (3) days in advance.*

- **Parking of production vehicles is limited to one side of the street only and should be limited to no more than 400'.** *Companies requesting to post more than 400' are required to conduct a Filming Survey AND provide secure parking for displaced residents.*

- **Production companies requesting posting and/or parking on any street are required to have at least one off-duty or retired police officer.**

- **Cast and crew are prohibited from parking on area streets.** Off-site parking must be arranged by the production company and cast/crew must be shuttled to and from the location.

- **Production companies may not arrive in the area prior to 7:00 a.m. and must depart no later than 10:00 p.m.** unless affected residents (generally those within 300' of the filming activities and 200' of equipment parking) are surveyed to identify neighborhood concerns and approval is obtained from the Permit Authority. The approved times must be indicated on the permit.

- **Trash and refuse must be removed from the area immediately after filming activities are completed.**

FilmLA NOT A PERMIT